


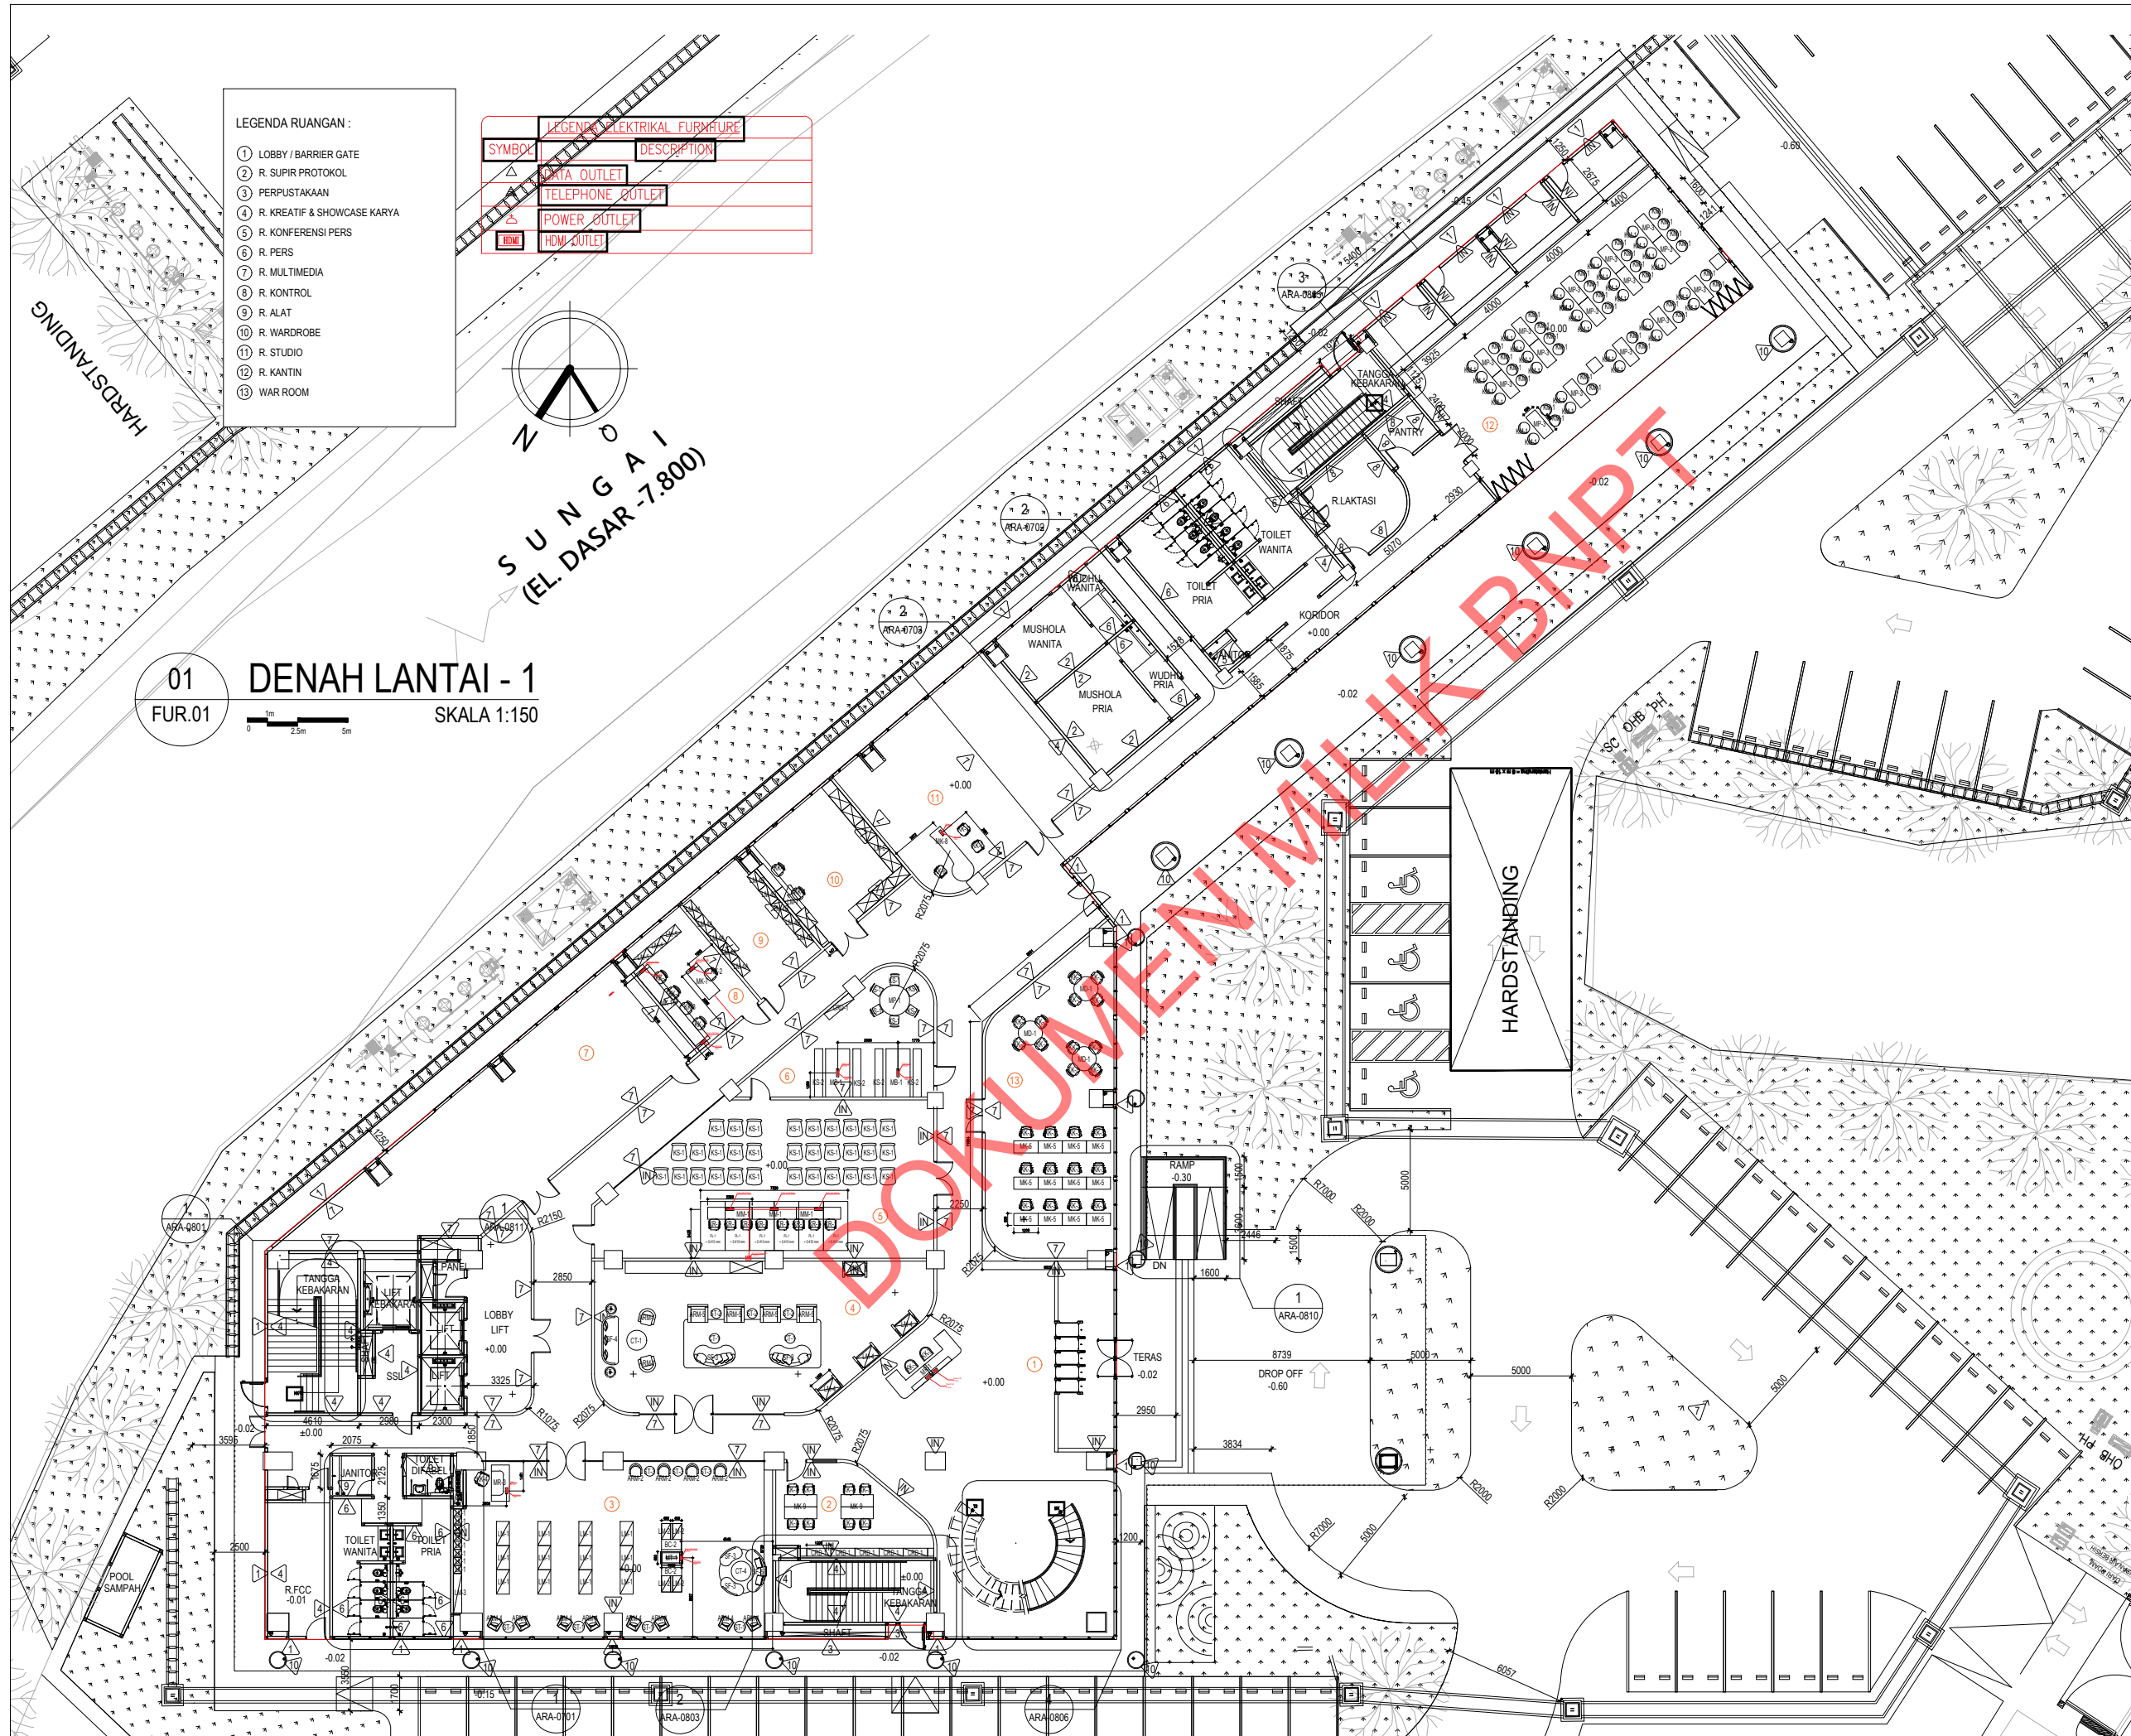

- LEGENDA RUANGAN :
- 1 LOBBY / BARRIER GATE
 - 2 R. SUPIR PROTOKOL
 - 3 PERPUSTAKAAN
 - 4 R. KREATIF & SHOWCASE KARYA
 - 5 R. KONFERENSI PERS
 - 6 R. PERS
 - 7 R. MULTIMEDIA
 - 8 R. KONTROL
 - 9 R. ALAT
 - 10 R. WARDROBE
 - 11 R. STUDIO
 - 12 R. KANTIN
 - 13 WAR ROOM

LEGENDA ELEKTRIKAL FURNITURE	
SYMBOL	DESCRIPTION
	DATA OUTLET
	TELEPHONE OUTLET
	POWER OUTLET
	HDMI OUTLET

KEY PLAN

SHOP DRAWING

PROJECT NAME
PERENCANAAN GEDUNG PUSAT
KESIAPSIAGAAN NASIONAL
PENANGGULANGAN TERORISME

PROJECT OWNER

BADAN NASIONAL
PENANGGULANGAN TERORIS

MAIN CONTRACTOR

CONSULTANT

DATE	27/10/2025	SIGN
DRAWN BY	TS Adinda	
CHECKED BY	AM Try Darma	
	PM Dewi	
APPROVED BY	DATE	SIGN

AMENDEMENT

R0 :	R3 :
R1 :	R4 :
R2 :	R5 :



DRAWING TITLE

DENAH RENCANA FURNITURE
GEDUNG A - LT. 1

SCALE	NAME OF FILE	
1 : 150	FURNITURE	
DWG SIZE	SCOOP	REV. NO.
A3		00
DWG NO.	INT-FUR.01	

- LEGENDA RUANGAN :
- 1 LOBBY
 - 2 R. SESPRI
 - 3 R. SESTAMA
 - 4 R. RAPAT BESAR
 - 5 R. KELAS TRAINING
 - 6 R. RAPAT SEDANG
 - 7 R. RAPAT KECIL
 - 8 R. PENELITI
 - 9 R. KONSELING 1
 - 10 R. KONSELING 2
 - 11 R. DHARMA WANITA
 - 12 R. TUNGGU DHARMA WANITA
 - 13 R. REKREASI (OLAHRAGA/GYMKESENIAN & MUSIK)
 - 14 R. PELAYANAN AUDIT
 - 15 R. RAPAT (TO BE FIX)
 - 16 KLINIK
 - 17 R. STAFF

LEGENDA ELEKTRIKAL FURNITURE	
SYMBOL	DESCRIPTION
	DATA OUTLET
	TELEPHONE OUTLET
	POWER OUTLET
	HDMI OUTLET

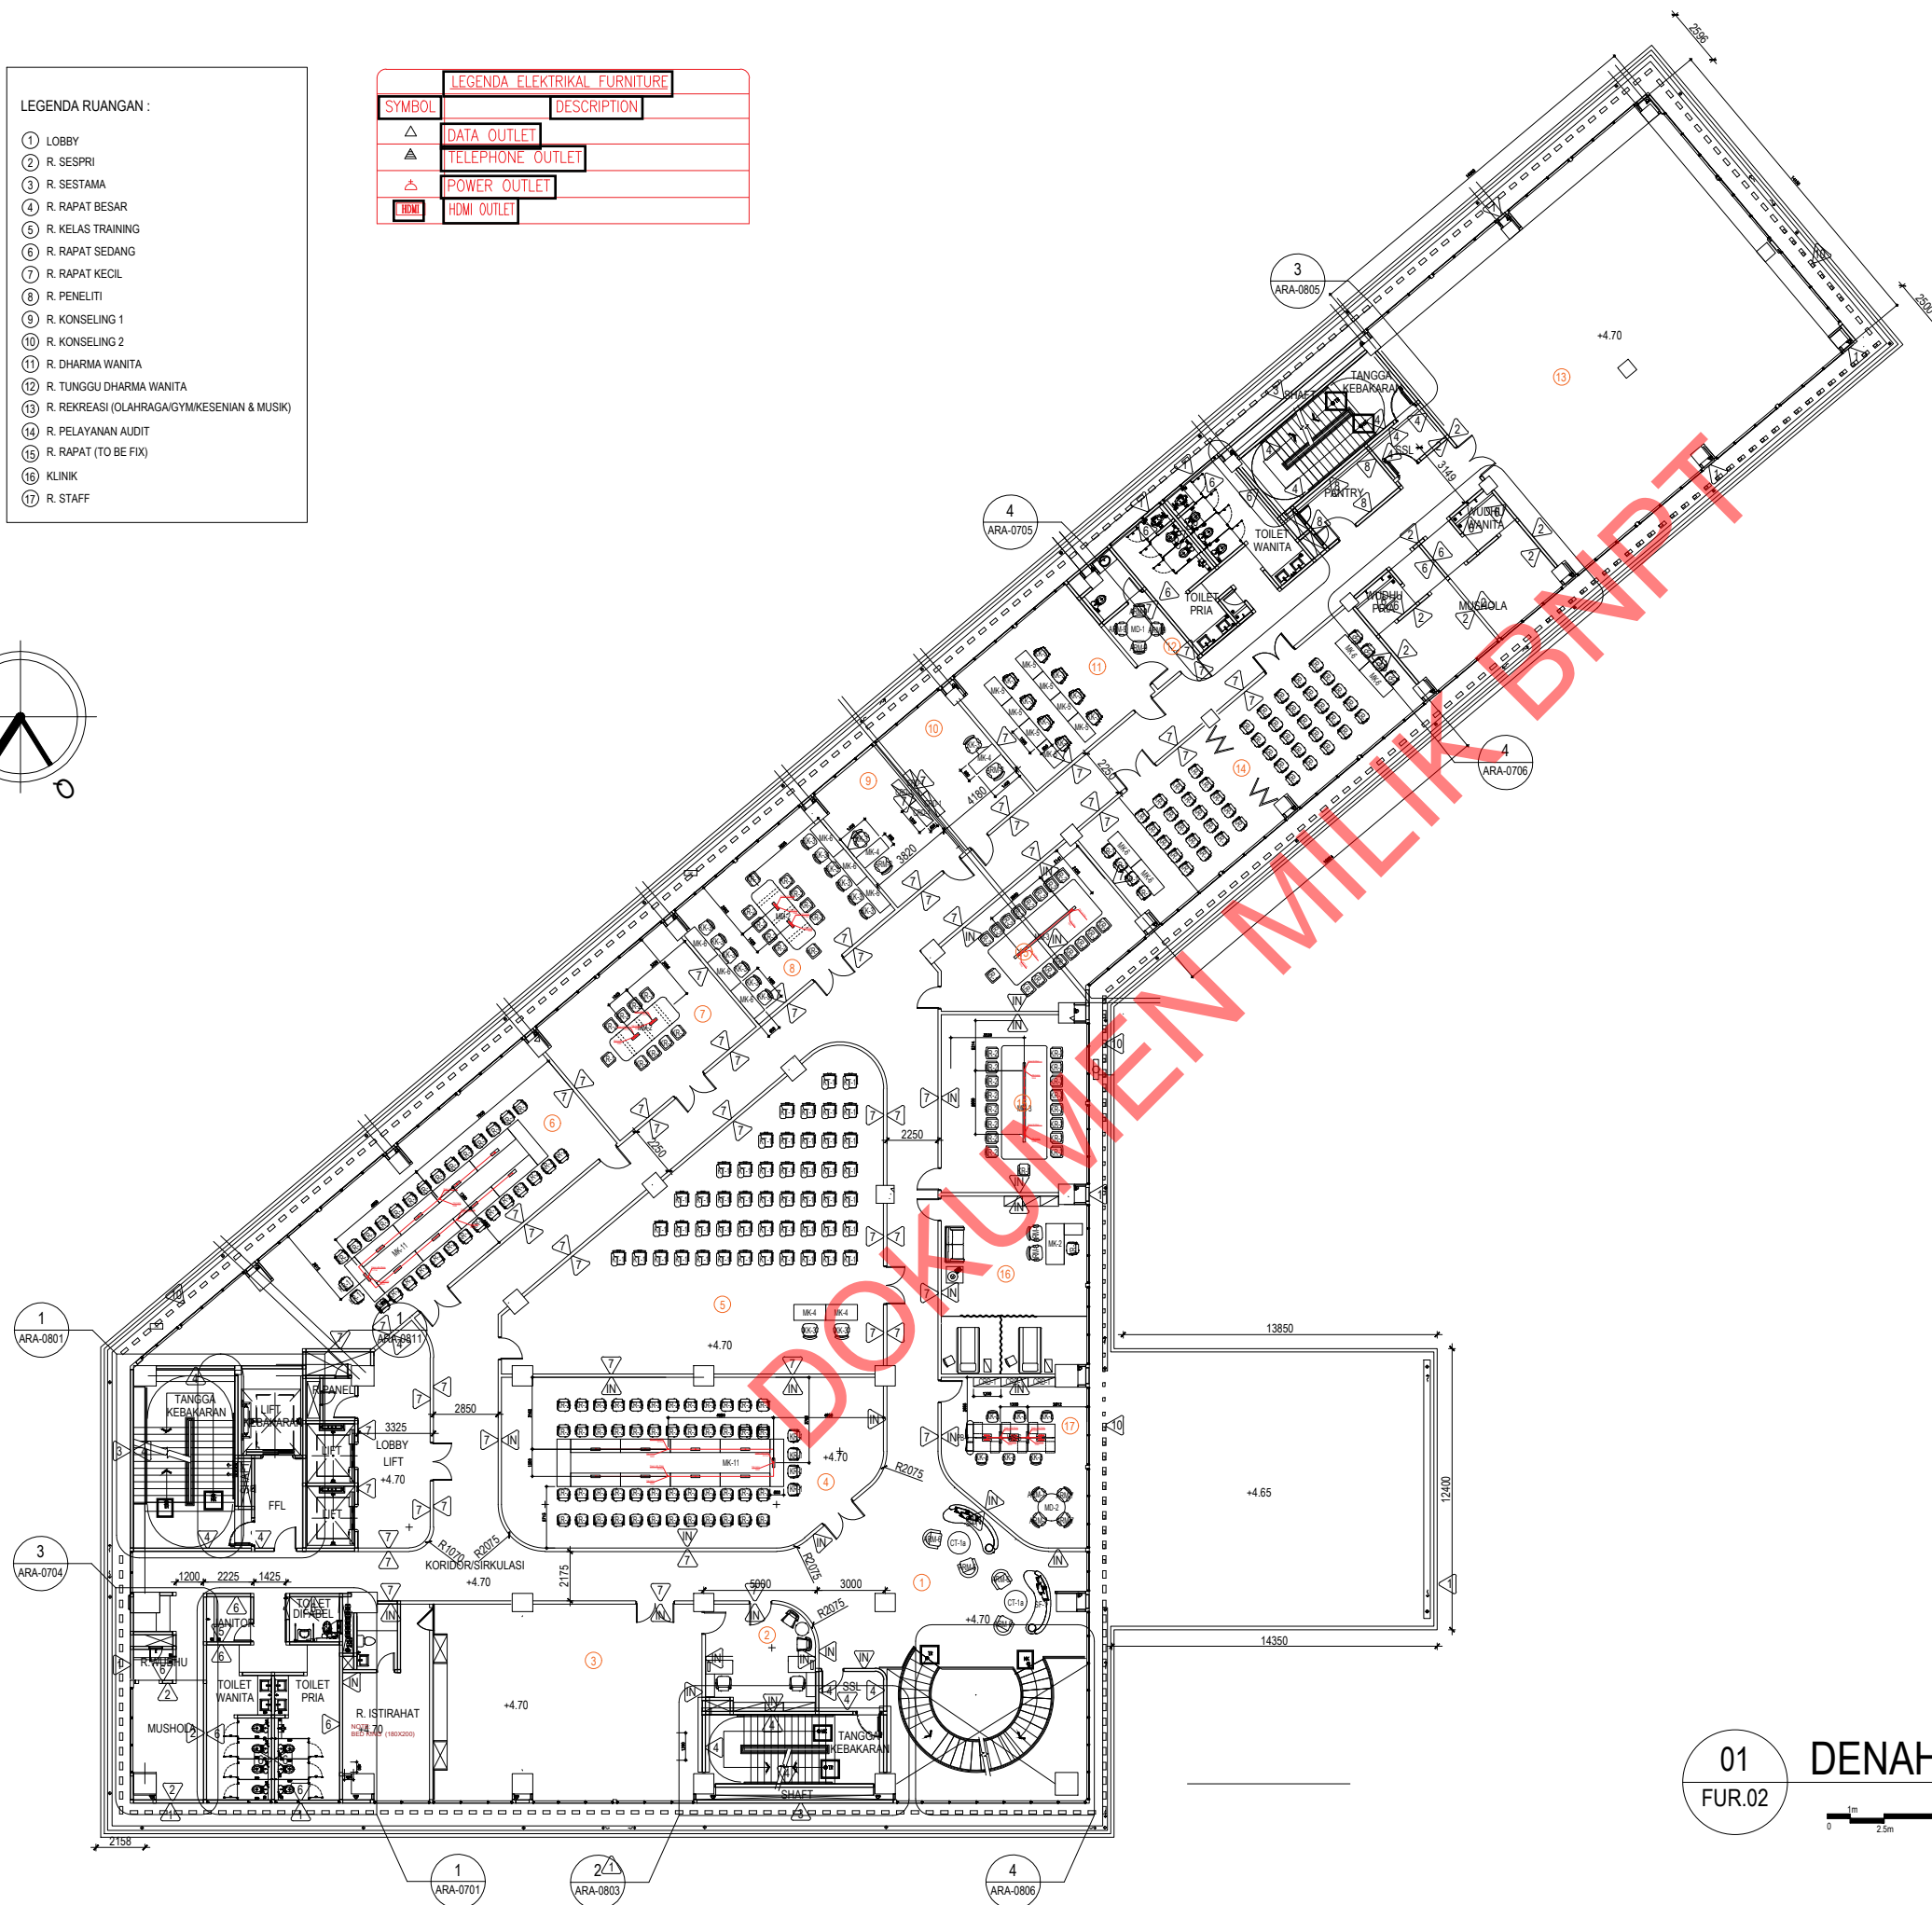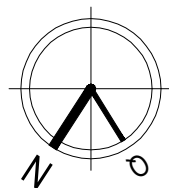


01
FUR.02

DENAH LANTAI - 2
SKALA 1:150



KEY PLAN

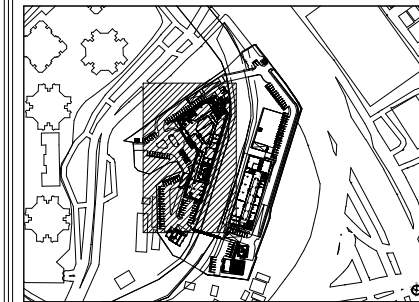

SHOP DRAWING

PROJECT NAME

PERENCANAAN GEDUNG PUSAT
KESIAPSIAGAAN NASIONAL
PENANGGULANGAN TERORISME

PROJECT OWNER



BADAN NASIONAL
PENANGGULANGAN TERORIS

MAIN CONTRACTOR

CONSULTANT



DATE	27/10/2025	SIGN
DRAWN BY	TS Adinda	
CHECKED BY	AM Try Dharma	
	PM Dewi	
APPROVED BY	DATE	SIGN

AMENDEMENT

R0 :	R3 :
R1 :	R4 :
R2 :	R5 :



DRAWING TITLE

DENAH RENCANA FURNITURE
GEDUNG A - LT. 2

SCALE	NAME OF FILE	
1 : 150	FURNITURE	
DWG SIZE	SCOOP	REV. NO.
A3		00
DWG NO.	INT-FUR.02	

- LEGENDA RUANGAN :
- 1 LOBBY
 - 2 R. TAMU DEPUTI
 - 3 R. DEPUTI
 - 4 R. KERJA STAFF DEPUTI
 - 5 R. DIREKTORAT DEPUTI
 - 6 R. RAPAT KEDEPUTIAN
 - 7 R. RAPAT UTAMA KEDEPUTIAN
 - 8 R. STAFF 6 PAX

LEGENDA ELEKTRIKAL FURNITURE	
SYMBOL	DESCRIPTION
	DATA OUTLET
	TELEPHONE OUTLET
	POWER OUTLET
	HDMI OUTLET

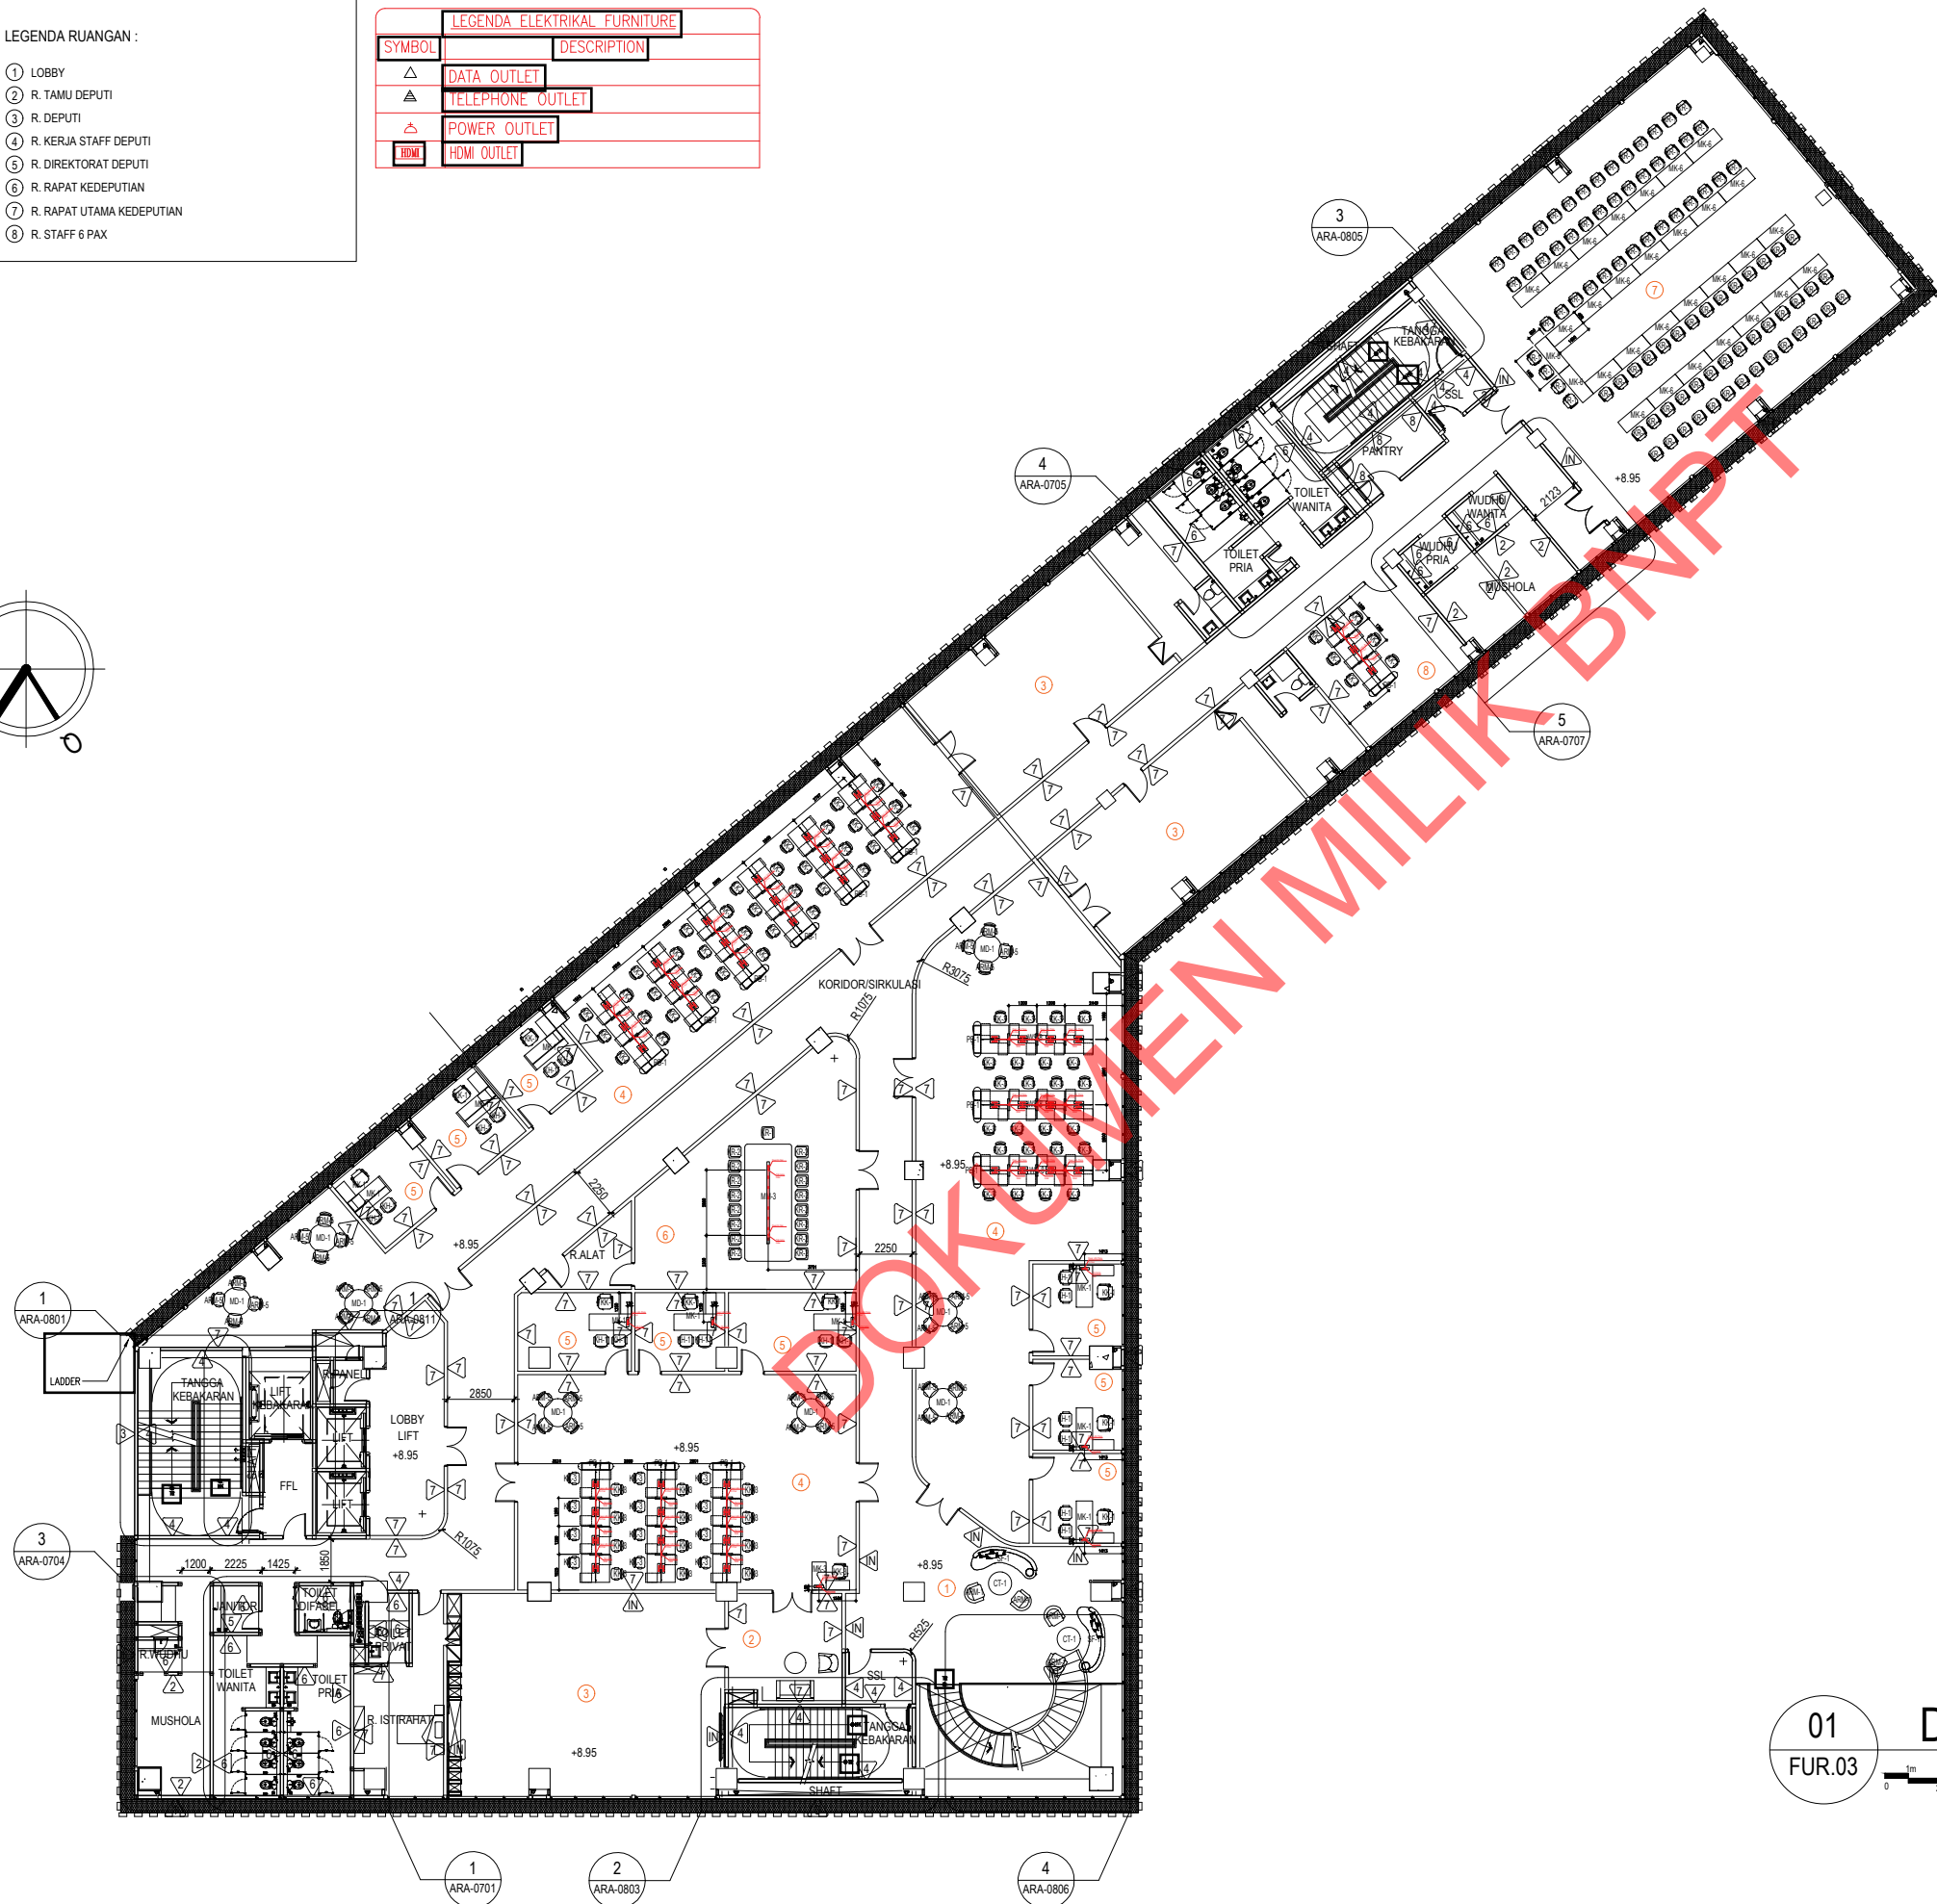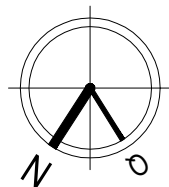

01
FUR.03

DENAH LANTAI 3

SKALA 1:150

KEY PLAN



SHOP DRAWING

PROJECT NAME
PERENCANAAN GEDUNG PUSAT
KESIAPSIAGAAN NASIONAL
PENANGGULANGAN TERORISME

PROJECT OWNER

BADAN NASIONAL
PENANGGULANGAN TERORIS

MAIN CONTRACTOR

CONSULTANT

DATE	27/10/2025	SIGN
DRAWN BY	TS Adinda	
CHECKED BY	AM Try Darma	
	PM Dewi	
APPROVED BY	DATE	SIGN



AMENDEMENT	
R0 :	R3 :
R1 :	R4 :
R2 :	R5 :

DRAWING TITLE
**DENAH RENCANA FURNITURE
GEDUNG A - LT. 3**

SCALE	NAME OF FILE	
1 : 150	FURNITURE	
DWG SIZE	SCOOP	REV. NO.
A3		00
DWG NO.	INT-FUR.03	

- LEGENDA RUANGAN :
- 1 R. KERJA KEPALA
 - 2 R. ISTIRAHAT KEPALA
 - 3 STORAGE
 - 4 RUANG IT
 - 5 RUANG TAMU
 - 6 R. STAFF TU
 - 7 R. STAFF 8 ORANG
 - 8 R. KERJA SEKRETARIS BERSAMA
 - 9 COMMAND CENTER
 - 10 R. ARSIP FISIK & DIGITAL
 - 11 R. KERJA ARSIP & PROTOKOL

LEGENDA ELEKTRIKAL FURNITURE	
SYMBOL	DESCRIPTION
	DATA OUTLET
	TELEPHONE OUTLET
	POWER OUTLET
	HDMI OUTLET

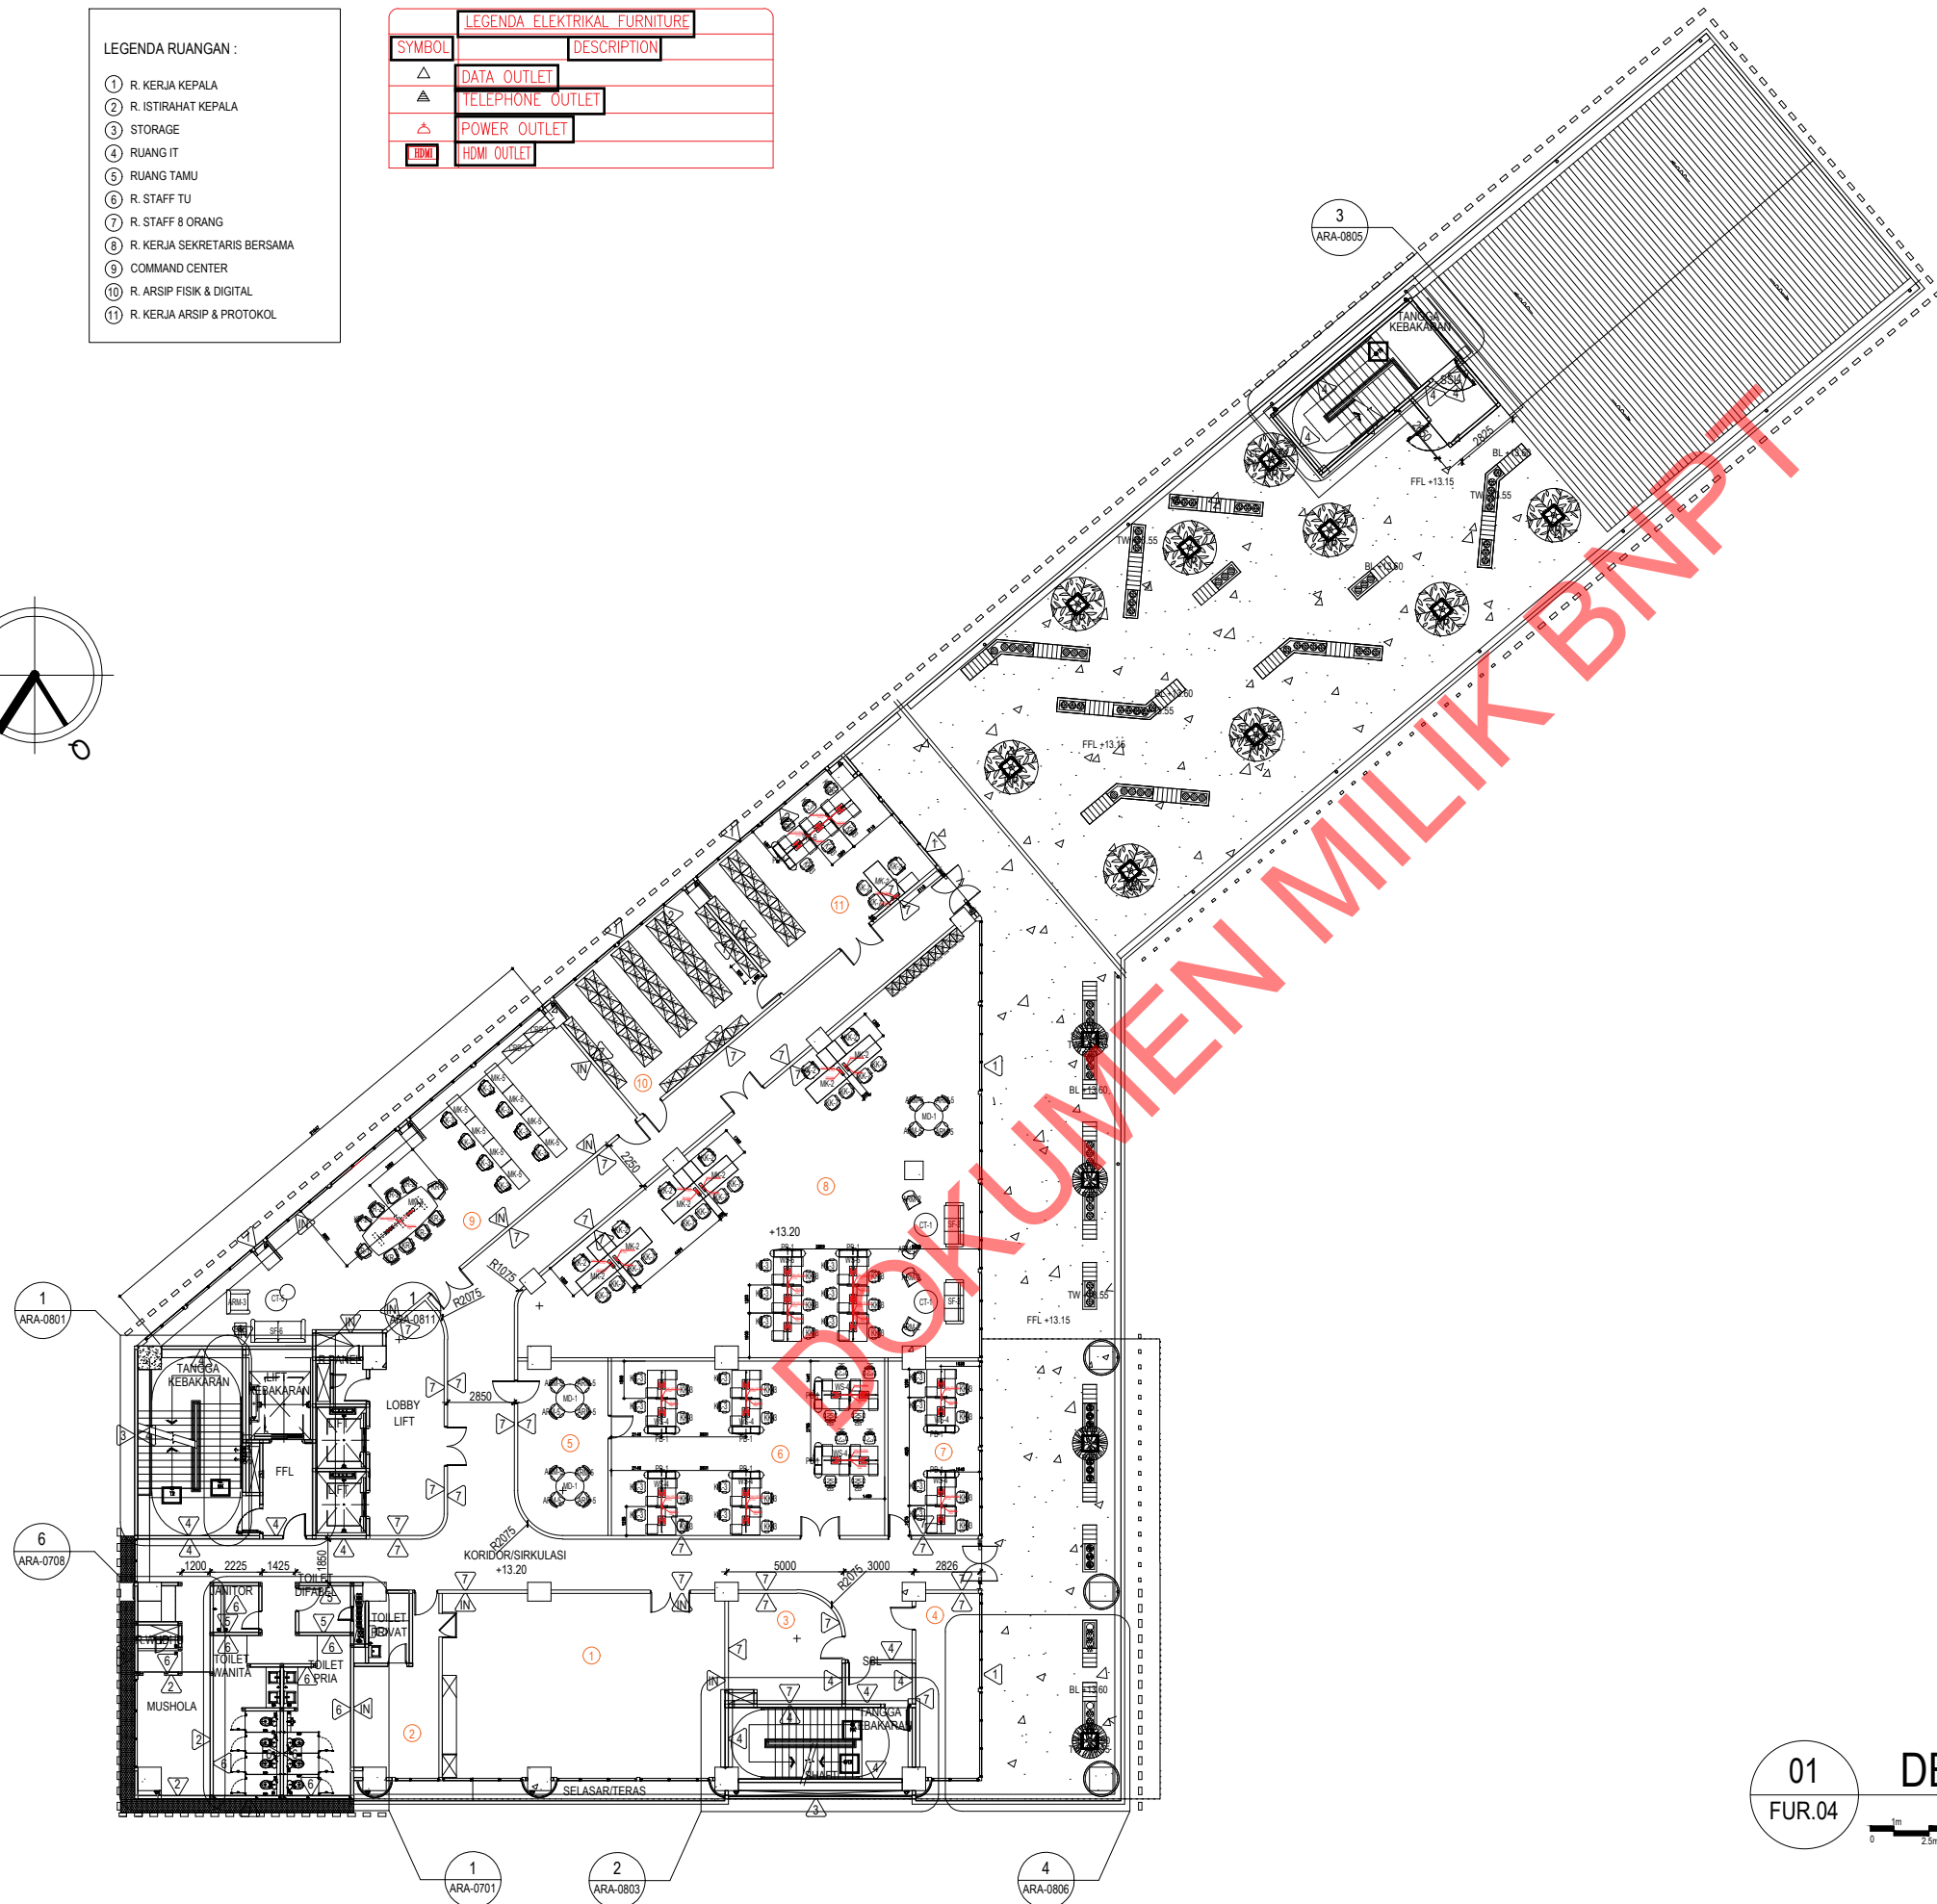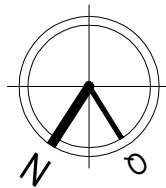

01
FUR.04


DENAH LANTAI 4
SKALA 1:150



KEY PLAN		
SHOP DRAWING		
PROJECT NAME		
PERENCANAAN GEDUNG PUSAT KESIAPSIAGAAN NASIONAL PENANGGULANGAN TERORISME		
PROJECT OWNER		
 BADAN NASIONAL PENANGGULANGAN TERORIS		
MAIN CONTRACTOR		
CONSULTANT		
DATE	27/10/2025	SIGN
DRAWN BY	TS Adinda	
CHECKED BY	AM Try Darma	
	PM Dewi	
APPROVED BY	DATE	SIGN
AMENDEMENT		
R0 :	R3 :	
R1 :	R4 :	
R2 :	R5 :	
DRAWING TITLE		
DENAH RENCANA FURNITURE GEDUNG A - LT. 4		
SCALE	NAME OF FILE	
1 : 150	FURNITURE	
DWG SIZE	SCOOP	REV. NO.
A3		00
DWG NO.	INT-FUR.04	

- LEGENDA RUANGAN :
- ① LOBBY LIFT
 - ② R. KERJA ASSESMENT KEPEGAWAIAN
 - ③ R. KERJA BUILDING MANAGEMENT
 - ④ R. KERJA ASSESMENT PERLINDUNGAN

LEGENDA ELEKTRIKAL FURNITURE	
SYMBOL	DESCRIPTION
△	DATA OUTLET
▲	TELEPHONE OUTLET
△	POWER OUTLET
HDMI	HDMI OUTLET

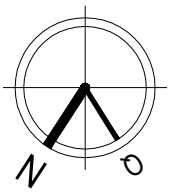

01
FUR.05

DENAH LANTAI 5

SKALA 1:150

0 1m 2.5m 5m

KEY PLAN

SHOP DRAWING

PROJECT NAME
PERENCANAAN GEDUNG PUSAT
KESIAPSIAGAAN NASIONAL
PENANGGULANGAN TERORISME

PROJECT OWNER

BADAN NASIONAL
PENANGGULANGAN TERORIS

MAIN CONTRACTOR

CONSULTANT


DATE	27/10/2025	SIGN
DRAWN BY	TS Adinda	
CHECKED BY	AM Try Dharma	
	PM Dewi	
APPROVED BY	DATE	SIGN

AMENDEMENT

R0 :	R3 :
R1 :	R4 :
R2 :	R5 :



DRAWING TITLE

DENAH RENCANA FURNITURE
GEDUNG A - LT. 5

SCALE	NAME OF FILE	
1 : 150	FURNITURE	
DWG SIZE	SCOOP	REV. NO.
A3		00
DWG NO.	INT-FUR.05	

- LEGENDA RUANGAN :
- 1 LOBBY LIFT
 - 2 R. ISTIRAHAT JAGA/BARAK WANITA
 - 3 R. MAKAN/BERKUMPUL
 - 4 R. ISTIRAHAT JAGA/BARAK PRIA


LEGENDA ELEKTRIKAL FURNITURE	
SYMBOL	DESCRIPTION
	DATA OUTLET
	TELEPHONE OUTLET
	POWER OUTLET
	HDMI OUTLET

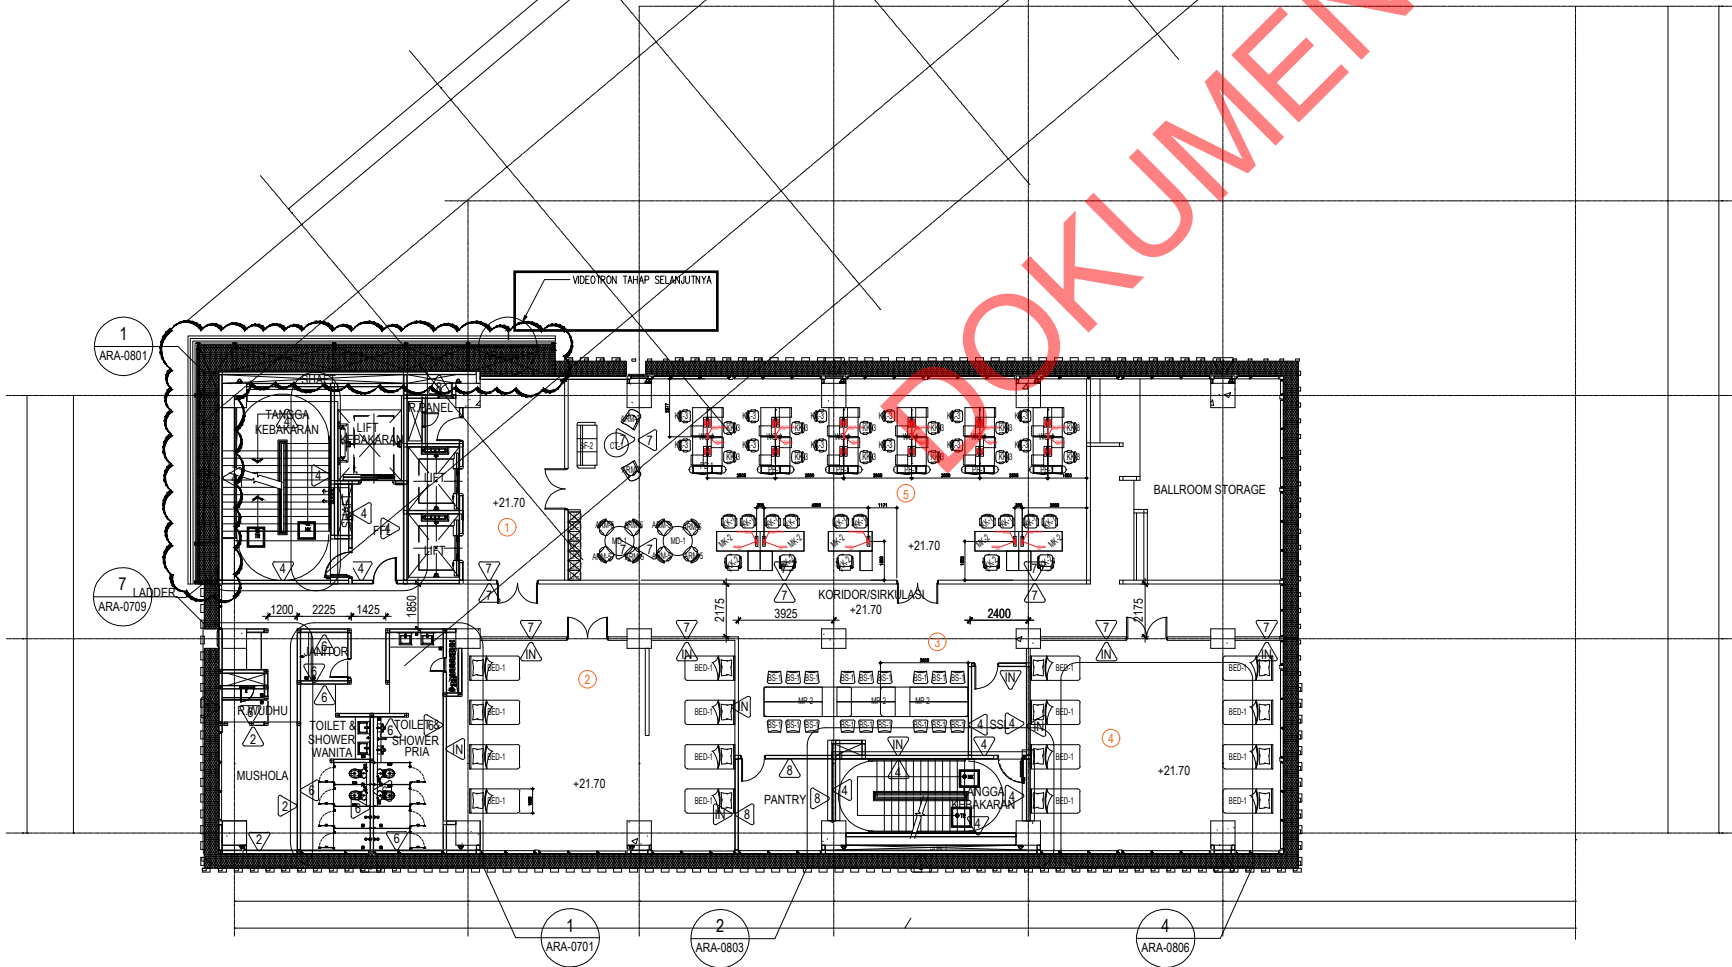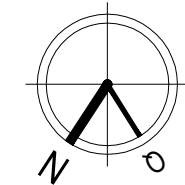

01
FUR.06

DENAH LANTAI 6

SKALA 1:150

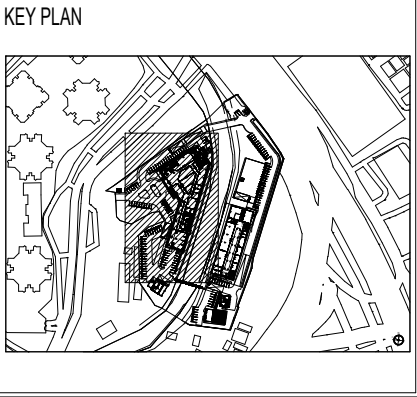

SHOP DRAWING

PROJECT NAME

PERENCANAAN GEDUNG PUSAT
KESIAPSIAGAAN NASIONAL
PENANGGULANGAN TERORISME

PROJECT OWNER

BADAN NASIONAL
PENANGGULANGAN TERORIS

MAIN CONTRACTOR

CONSULTANT

DATE	27/10/2025	SIGN
DRAWN BY	TS Adinda	
CHECKED BY	AM Try Darma	
	PM Dewi	
APPROVED BY	DATE	SIGN

AMENDMENT	
R0 :	R3 :
R1 :	R4 :
R2 :	R5 :



DRAWING TITLE

DENAH RENCANA FURNITURE
GEDUNG A - LT. 6

SCALE	NAME OF FILE	
1 : 150	FURNITURE	
DWG SIZE	SCOOP	REV. NO.
A3		00
DWG NO.	INT-FUR.07	


- LEGENDA RUANGAN :
- 1 LOBBY LIFT
 - 2 PRE-FUNCTION
 - 3 R. HOLDING VIP
 - 4 R. SERBAGUNA

LEGENDA ELEKTRIKAL FURNITURE	
SYMBOL	DESCRIPTION
	DATA OUTLET
	TELEPHONE OUTLET
	POWER OUTLET
	HDMI OUTLET

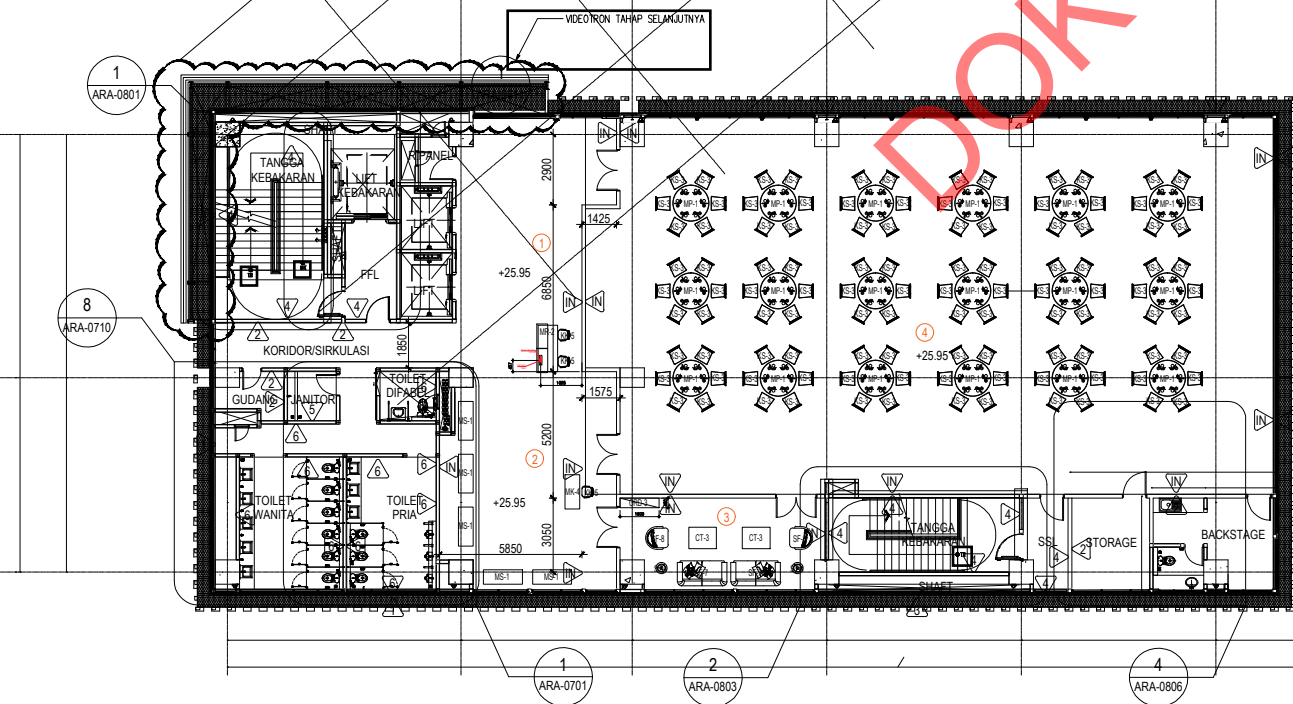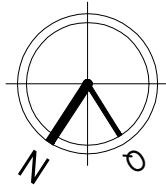

01
FUR.07

DENAH LANTAI 7
SKALA 1:150

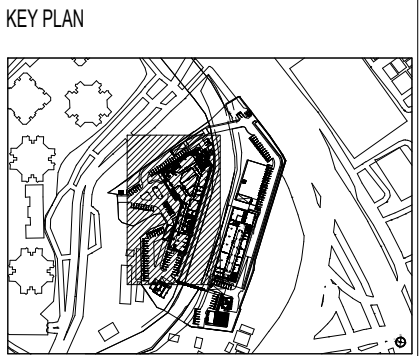

SHOP DRAWING

PROJECT NAME
PERENCANAAN GEDUNG PUSAT
KESIAPSIAGAAN NASIONAL
PENANGGULANGAN TERORISME

PROJECT OWNER

BADAN NASIONAL
PENANGGULANGAN TERORIS

MAIN CONTRACTOR

CONSULTANT


DATE	27/10/2025	SIGN
DRAWN BY	TS Adinda	
CHECKED BY	AM Try Darma	
	PM Dewi	
APPROVED BY	DATE	SIGN


AMENDMENT	
R0 :	R3 :
R1 :	R4 :
R2 :	R5 :

DRAWING TITLE
DENAH RENCANA FURNITURE
GEDUNG A - LT. 7

SCALE	NAME OF FILE	
1 : 150	FURNITURE	
DWG SIZE	SCOOP	REV. NO.
A3		00
DWG NO.	INT-FUR.07	

- LEGENDA RUANGAN :
- 1 LOBBY UTAMA
 - 2 R. KONSELING
 - 3 R. KELAS
 - 4 R. OLAHRAGA/GYM
 - 5 R. KETERAMPILAN FISIK
 - 6 R. KETERAMPILAN & KESENIAN
 - 7 LOBBY SAMPING
 - 8 R. RAPAT
 - 9 R. AULA
 - 10 KANTOR PENGELOLA

LEGENDA ELEKTRIKAL FURNITURE	
SYMBOL	DESCRIPTION
	DATA OUTLET
	TELEPHONE OUTLET
	POWER OUTLET
	HDMI OUTLET

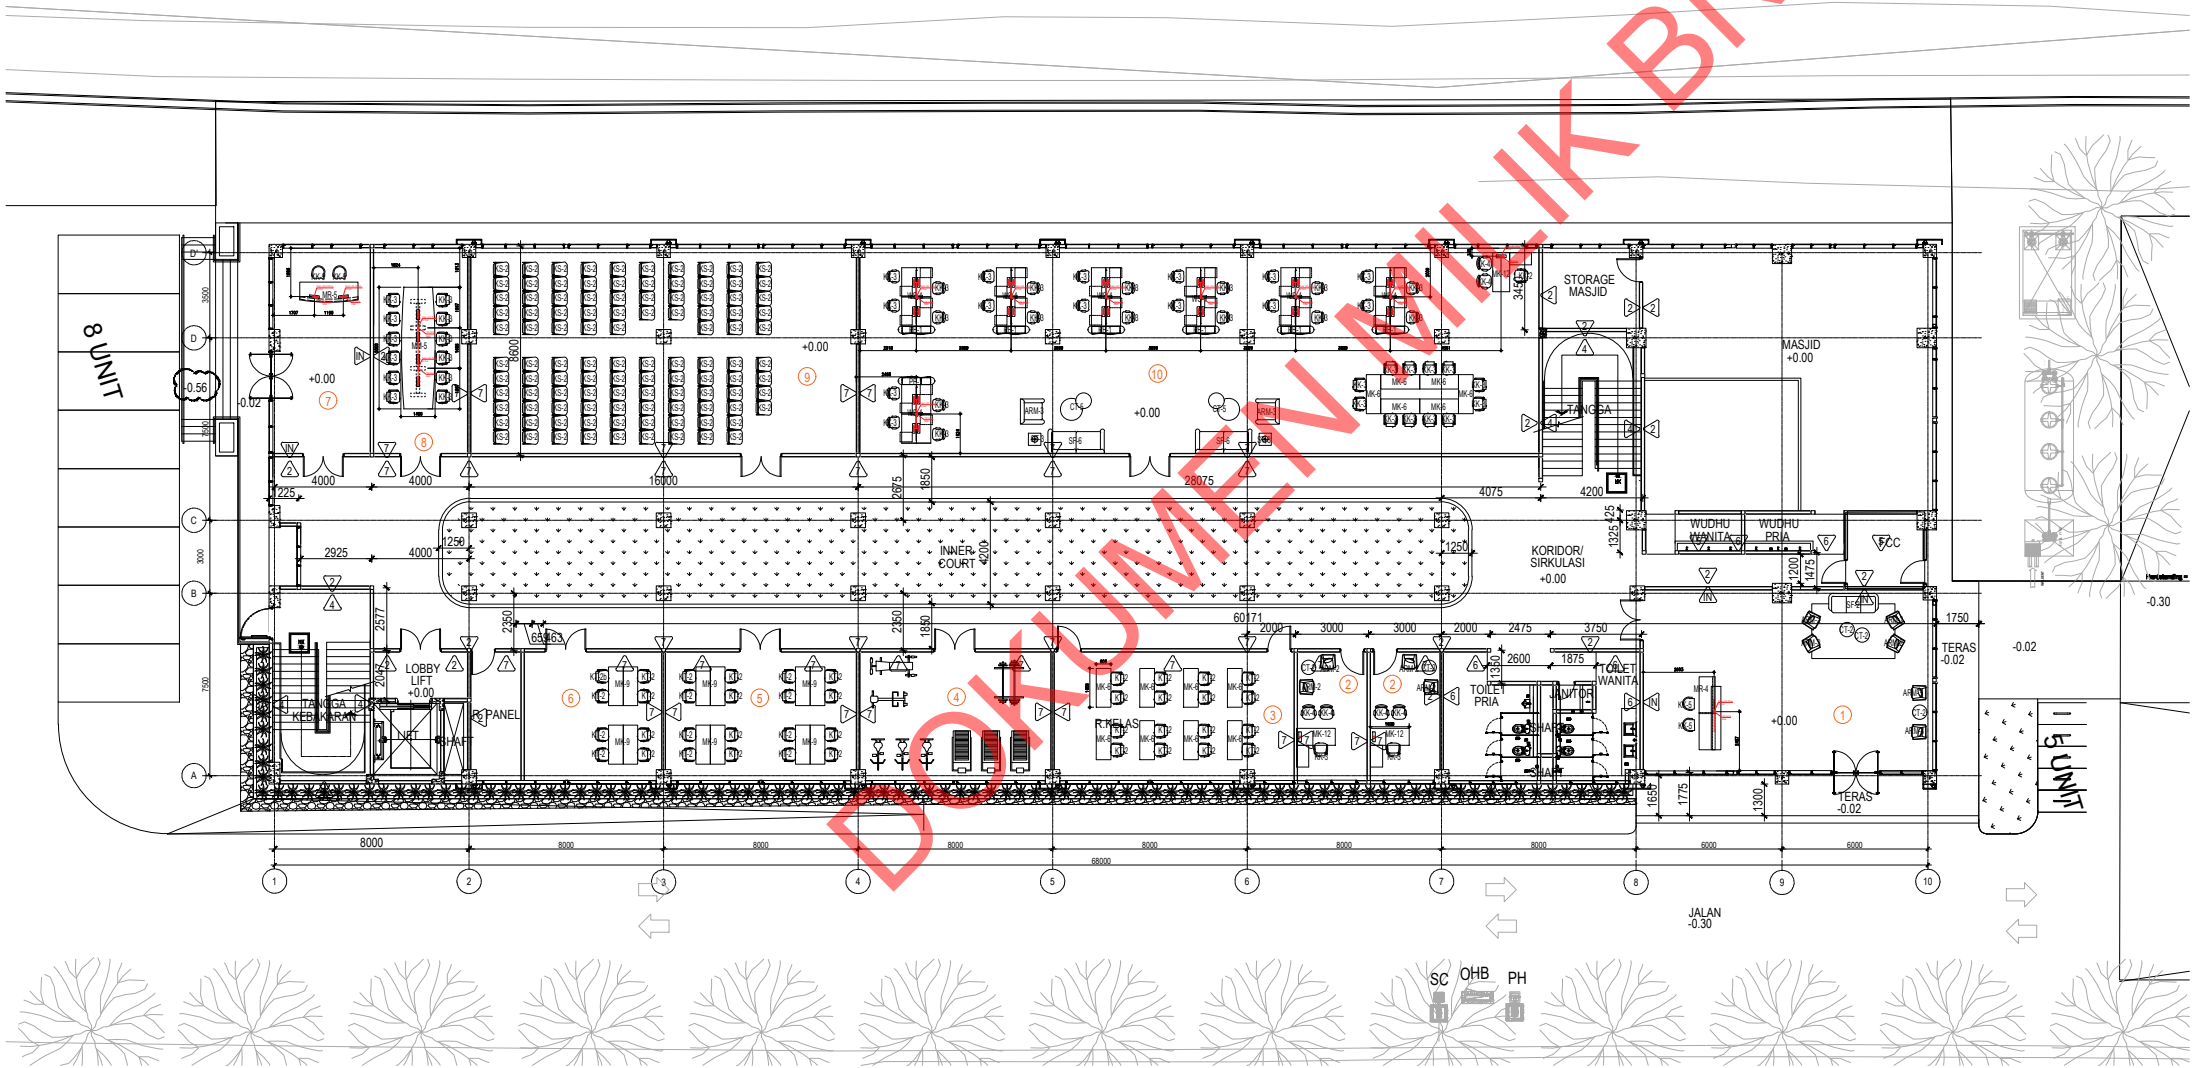

01

FUR.08

DENAH LANTAI-1

SKALA 1:150

0 1m 2.5m 5m

KEY PLAN

SHOP DRAWING

PROJECT NAME

PERENCANAAN GEDUNG PUSAT KESIAPSIAGAAN NASIONAL PENANGGULANGAN TERORISME

PROJECT OWNER

BADAN NASIONAL PENANGGULANGAN TERORIS

MAIN CONTRACTOR

CONSULTANT

DATE	27/10/2025	SIGN
DRAWN BY	TS Adinda	
CHECKED BY	AM Try Dharma	
	PM Dewi	

APPROVED BY	DATE	SIGN

AMENDEMENT

R0 :	R3 :
R1 :	R4 :
R2 :	R5 :


DRAWING TITLE

DENAH RENCANA FURNITURE GEDUNG B - LT. 1

SCALE	NAME OF FILE	
1 : 150	FURNITURE	
DWG SIZE	SCOOP	REV. NO.
A3		00
DWG NO.	INT-FUR.08	

LEGENDA RUANGAN :

- ① LOBBY LIFT
- ② KAMAR PESERTA
- ③ POS JAGA
- ④ KAMAR JAGA

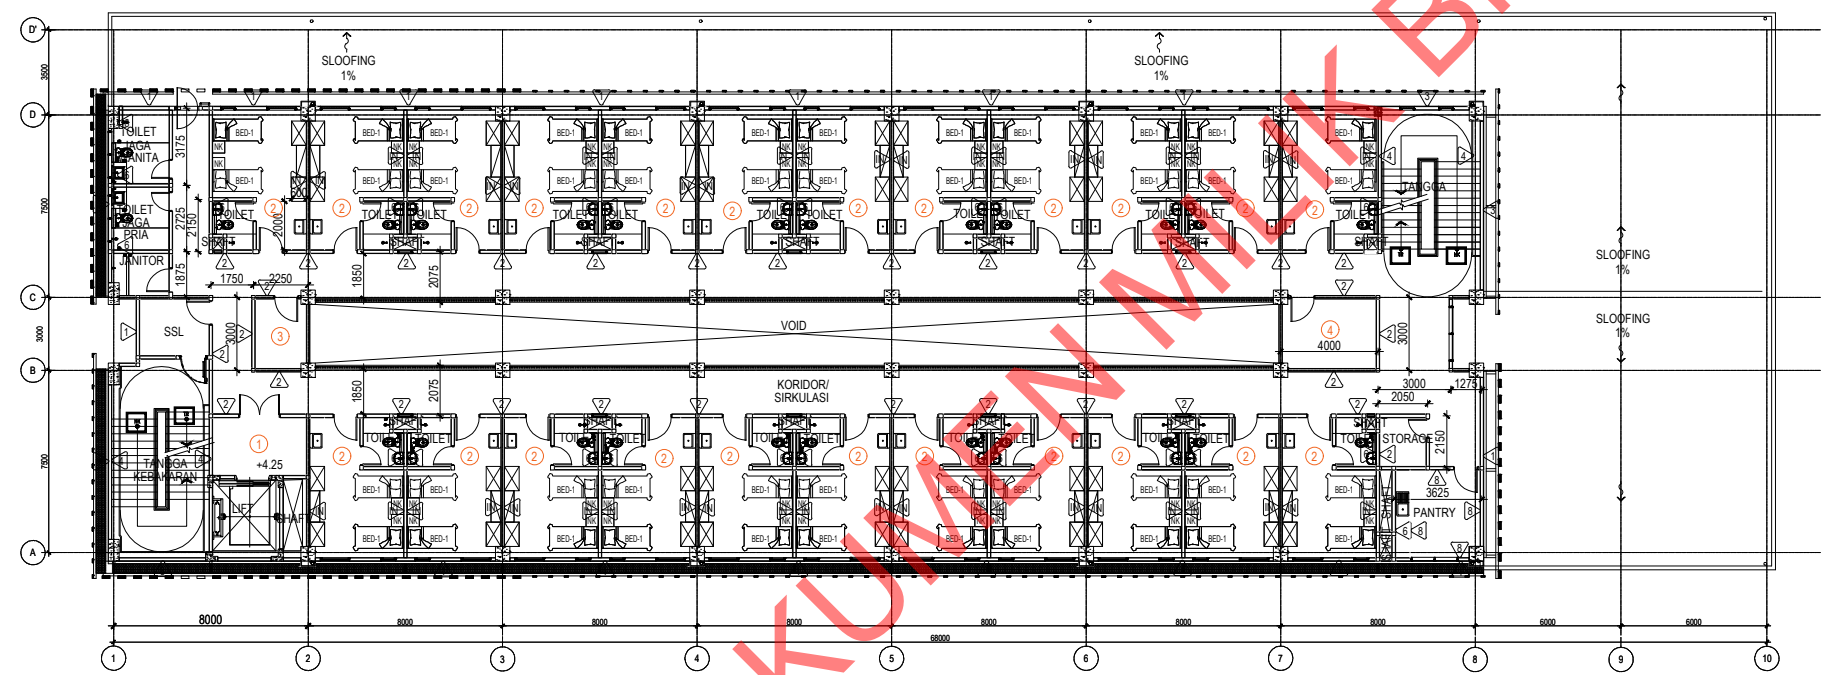

02
FUR.09

DENAH LANTAI-2

SKALA 1:150

0 1m 2.5m 5m

KEY PLAN

SHOP DRAWING

PROJECT NAME
PERENCANAAN GEDUNG PUSAT
KESIAPSIAGAAN NASIONAL
PENANGGULANGAN TERORISME

PROJECT OWNER

BADAN NASIONAL
PENANGGULANGAN TERORIS

MAIN CONTRACTOR

CONSULTANT


DATE	27/10/2025	SIGN
DRAWN BY	TS Adinda	
CHECKED BY	AM Try Darma PM Dewi	
APPROVED BY	DATE	SIGN

AMENDEMENT

R0 :	R3 :
R1 :	R4 :
R2 :	R5 :


DRAWING TITLE

DENAH RENCANA FURNITURE
GEDUNG B - LT. 2

SCALE	NAME OF FILE	
1 : 150	FURNITURE	
DWG SIZE	SCOOP	REV. NO.
A3		00
DWG NO.	INT-FUR.09	

LEGENDA RUANGAN :

- ① LOBBY LIFT
- ② KAMAR PESERTA
- ③ POS JAGA
- ④ KAMAR JAGA

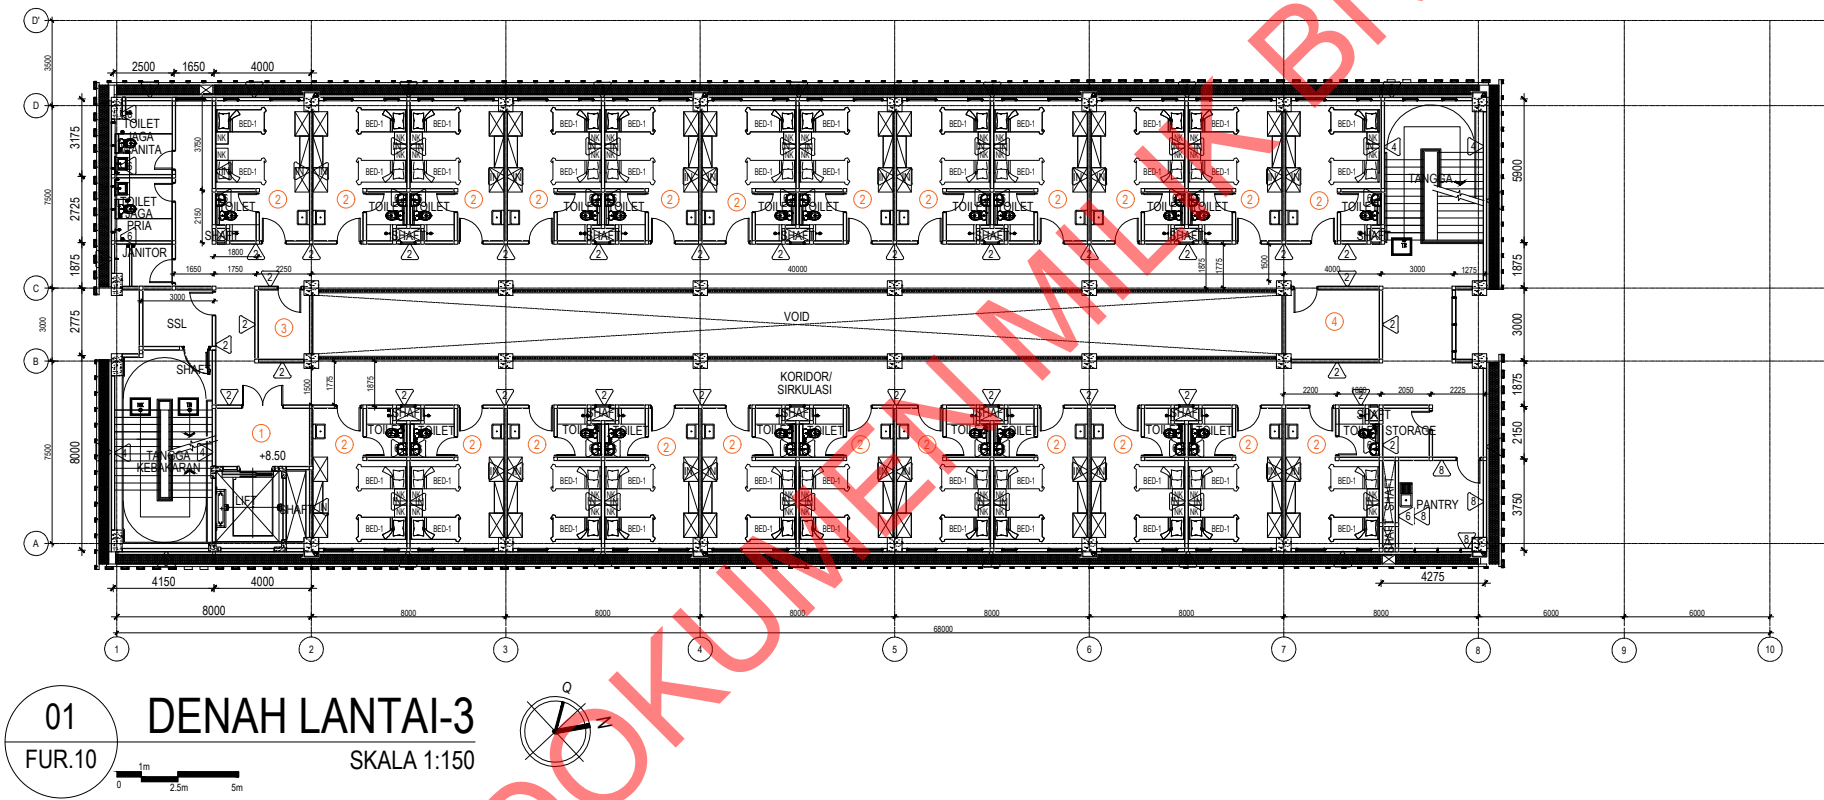

KEY PLAN

SHOP DRAWING

PROJECT NAME

PERENCANAAN GEDUNG PUSAT
KESIAPSIAGAAN NASIONAL
PENANGGULANGAN TERORISME

PROJECT OWNER

BADAN NASIONAL
PENANGGULANGAN TERORIS

MAIN CONTRACTOR

CONSULTANT

DATE	27/10/2025	SIGN
DRAWN BY	TS Adinda	
CHECKED BY	AM Try Darma	
	PM Dewi	

APPROVED BY	DATE	SIGN

AMENDEMENT

R0 :	R3 :
R1 :	R4 :
R2 :	R5 :

DRAWING TITLE

DENAH RENCANA FURNITURE
GEDUNG B - LT. 3

SCALE	NAME OF FILE	
1 : 150	FURNITURE	
DWG SIZE	SCOOP	REV. NO.
A3		00
DWG NO.	INT-FUR.10	